Sitework at Dock
May 2027 -
October 2027

Imaging Renovation
July 2026 -
January 2027

Lab Reno Phase 2
February 2027 -
July 2027

Lab Reno Phase 1
December 2026 -
February 2027

Lab Reno Phase 3
July 2027 -
October 2027

Southeast Addition
June 2026 -
May 2027

Observation Reno
April 2027 -
October 2027

PT Reno Phase 4
September 2027 -
December 2027

PT Reno Phase 3
June 2027 -
September 2027

PT Reno Phase 2
March 2027 -
June 2027

PT Reno Phase 1
December 2026-
March 2027

PT Addition
June 2026 -
May 2027

Southwest Addition
June 2026 -
June 2027

**COLOR LEGEND**

- NEW CONSTRUCTION
- RENOVATION
- EXISTING AREA (NIC)
- EXISTING AREAS TO RECEIVE NEW FINISHES

PLAN NORTH
TRUE NORTH

A6 FIRST FLOOR OVERALL PLAN
1/16" = 1'-0" 0 24'

KEYPLAN

SHIVEHATTERY
ARCHITECTURE + ENGINEERING
4125 Westown Pkwy, Suite 100 | West Des Moines, IA 50266
515.223.8104 | www.shivehattery.com
Iowa | Illinois | Indiana

Cass Health

Master Plan Implementation

CASS HEALTH
1501 E 10th St, Atlantic, IA 50022


PRELIMINARY
- NOT FOR
CONSTRUCTION

DRAWN: EIP
APPROVED: BB
ISSUED FOR: 100% DD
DATE: 10/30/2025
PROJECT NO:2250002240
FIELD BOOK:

FIRST FLOOR
OVERALL PLAN

A010

Autodesk Docs://Cass County Hospital/CASS-A-Cent.rvt
Printed: 10/30/2025 2:27:25 PM
Autodesk Revit 2019

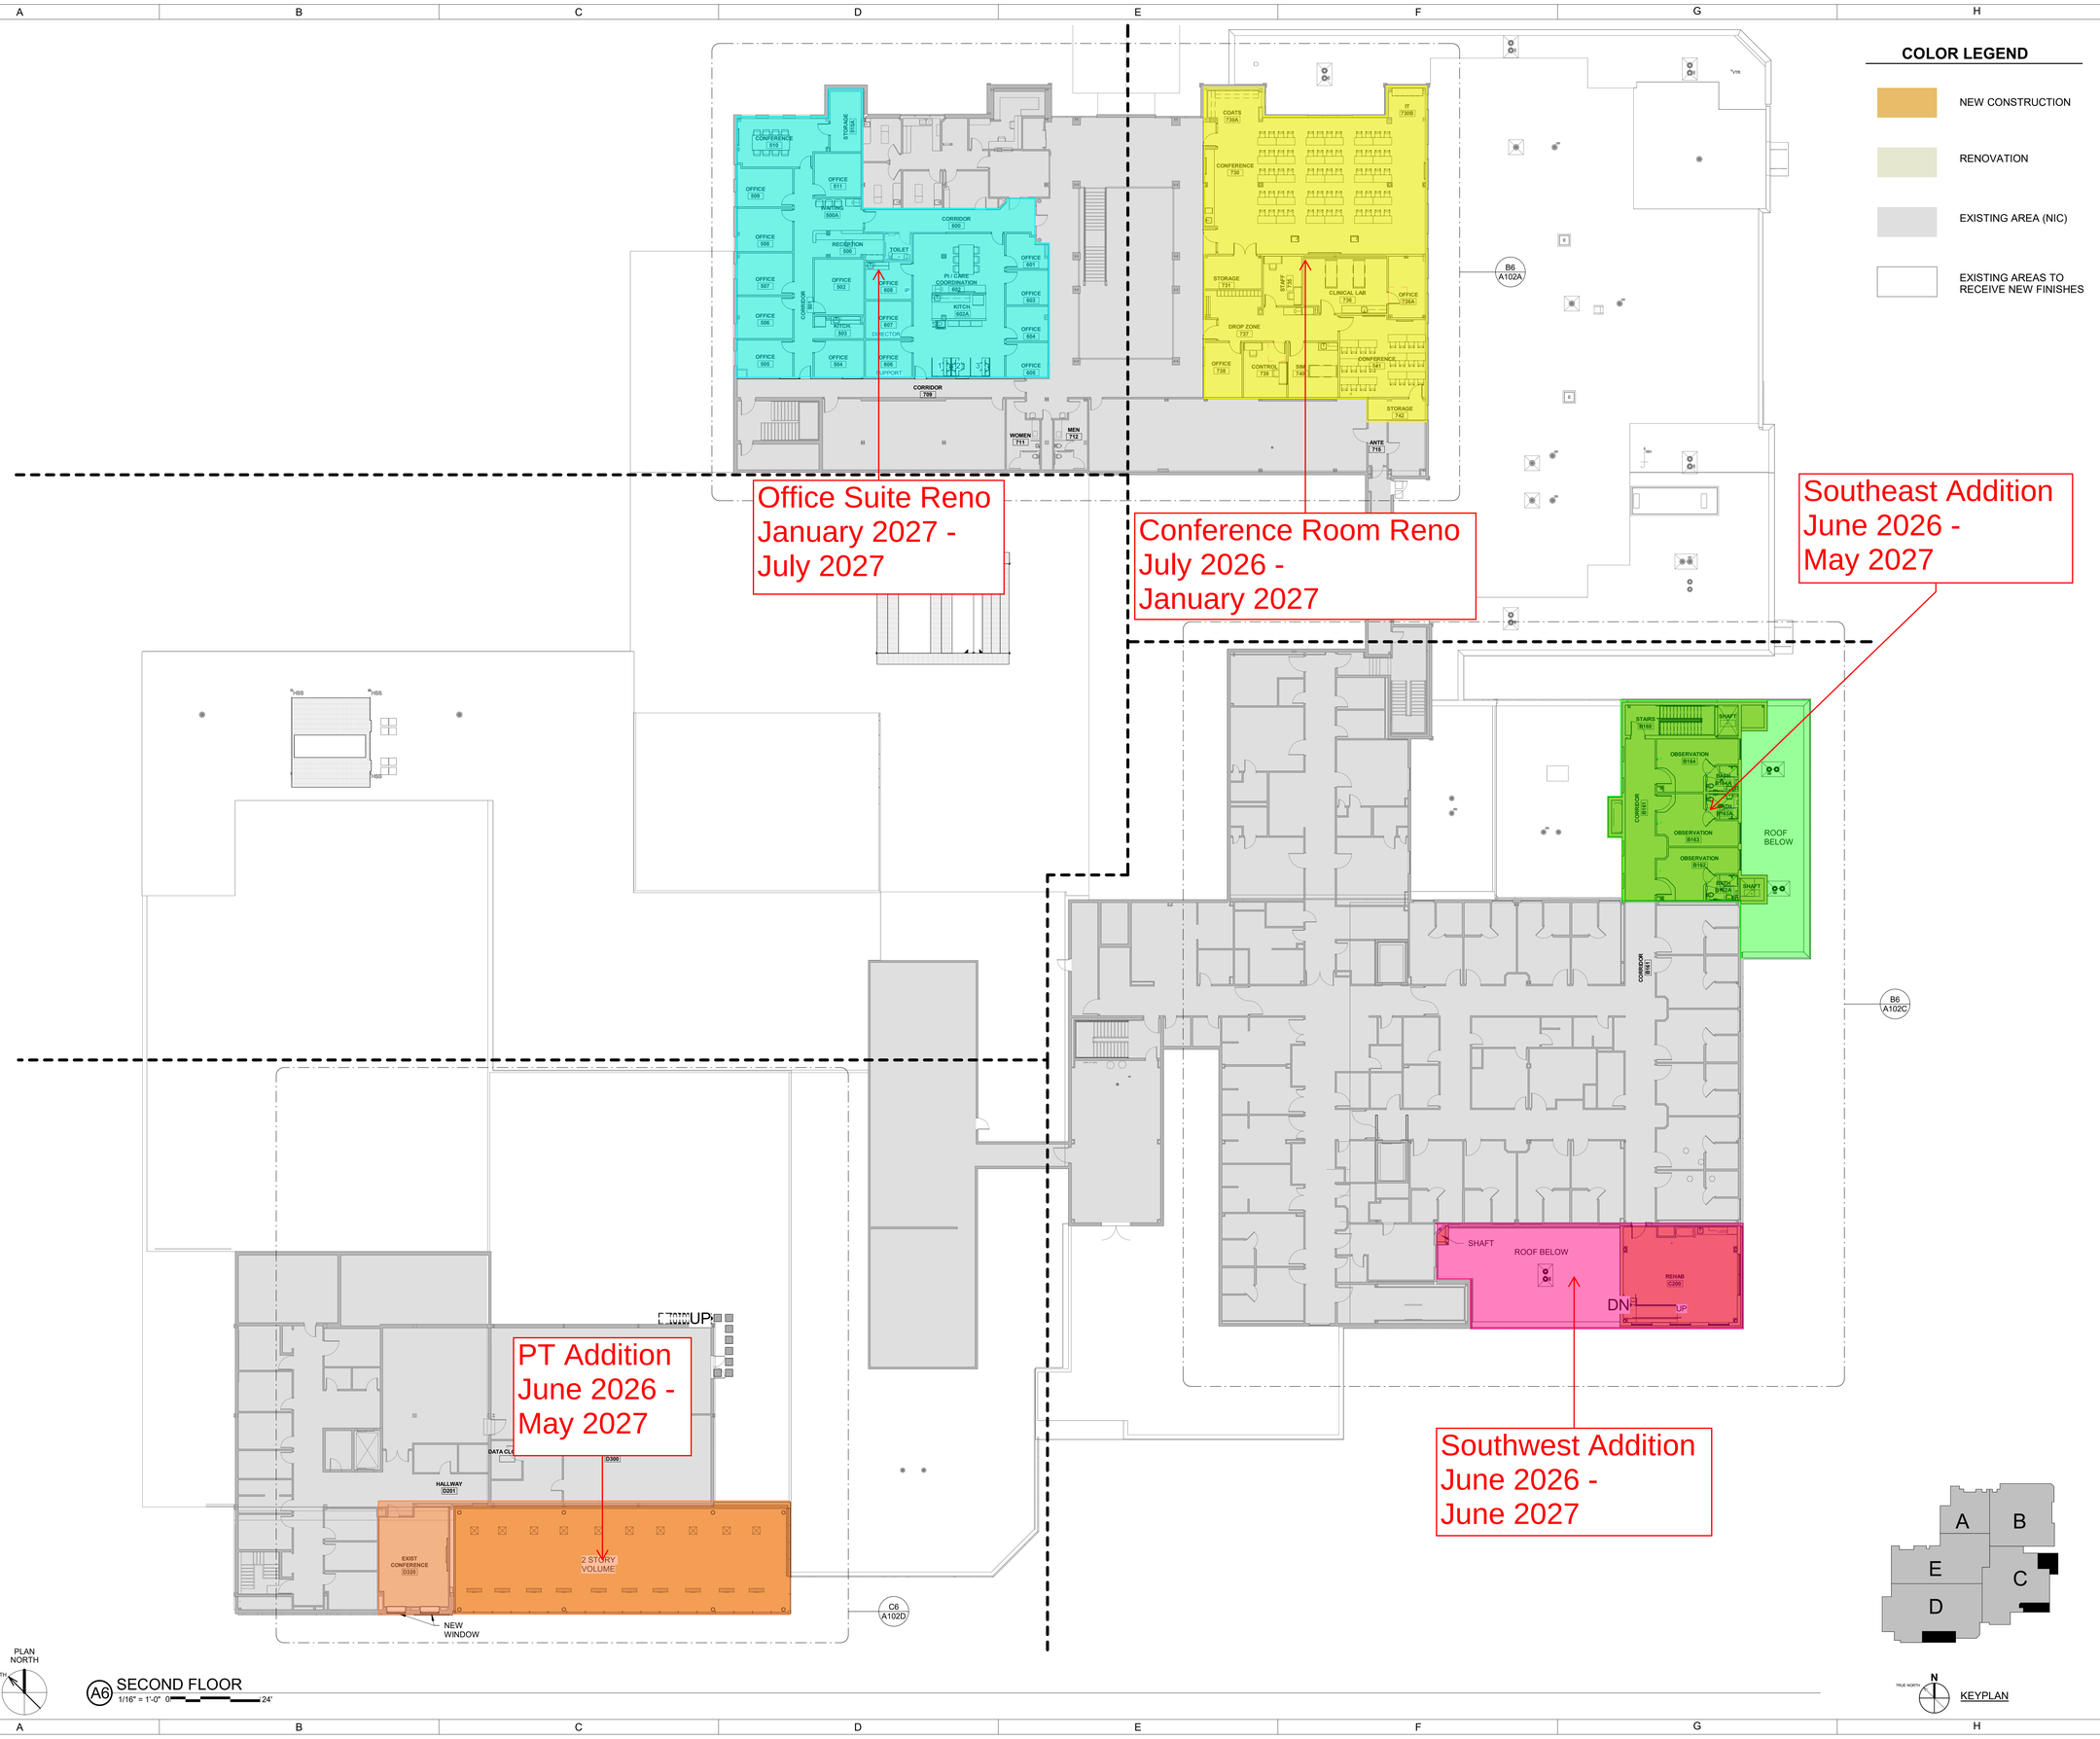


SHIVEHATTERY
ARCHITECTURE + ENGINEERING
4125 Westown Pkwy, Suite 100 | West Des Moines, IA 50266
515.223.8104 | www.shivehattery.com
Iowa | Illinois | Indiana

Cass Health

Master Plan Implementation

CASS HEALTH
1501 E 10th St, Atlantic, IA 50022

PRELIMINARY
- NOT FOR
CONSTRUCTION

DRAWN: EIP
APPROVED: BB
ISSUED FOR: 100% DD
DATE: 10/30/2025
PROJECT NO:2250002240
FIELD BOOK:

SECOND FLOOR
OVERALL PLAN

A020

Autodesk Docs://Cass County Hospital/CASS-A-Cent.rvt
Autodesk Revit 2019